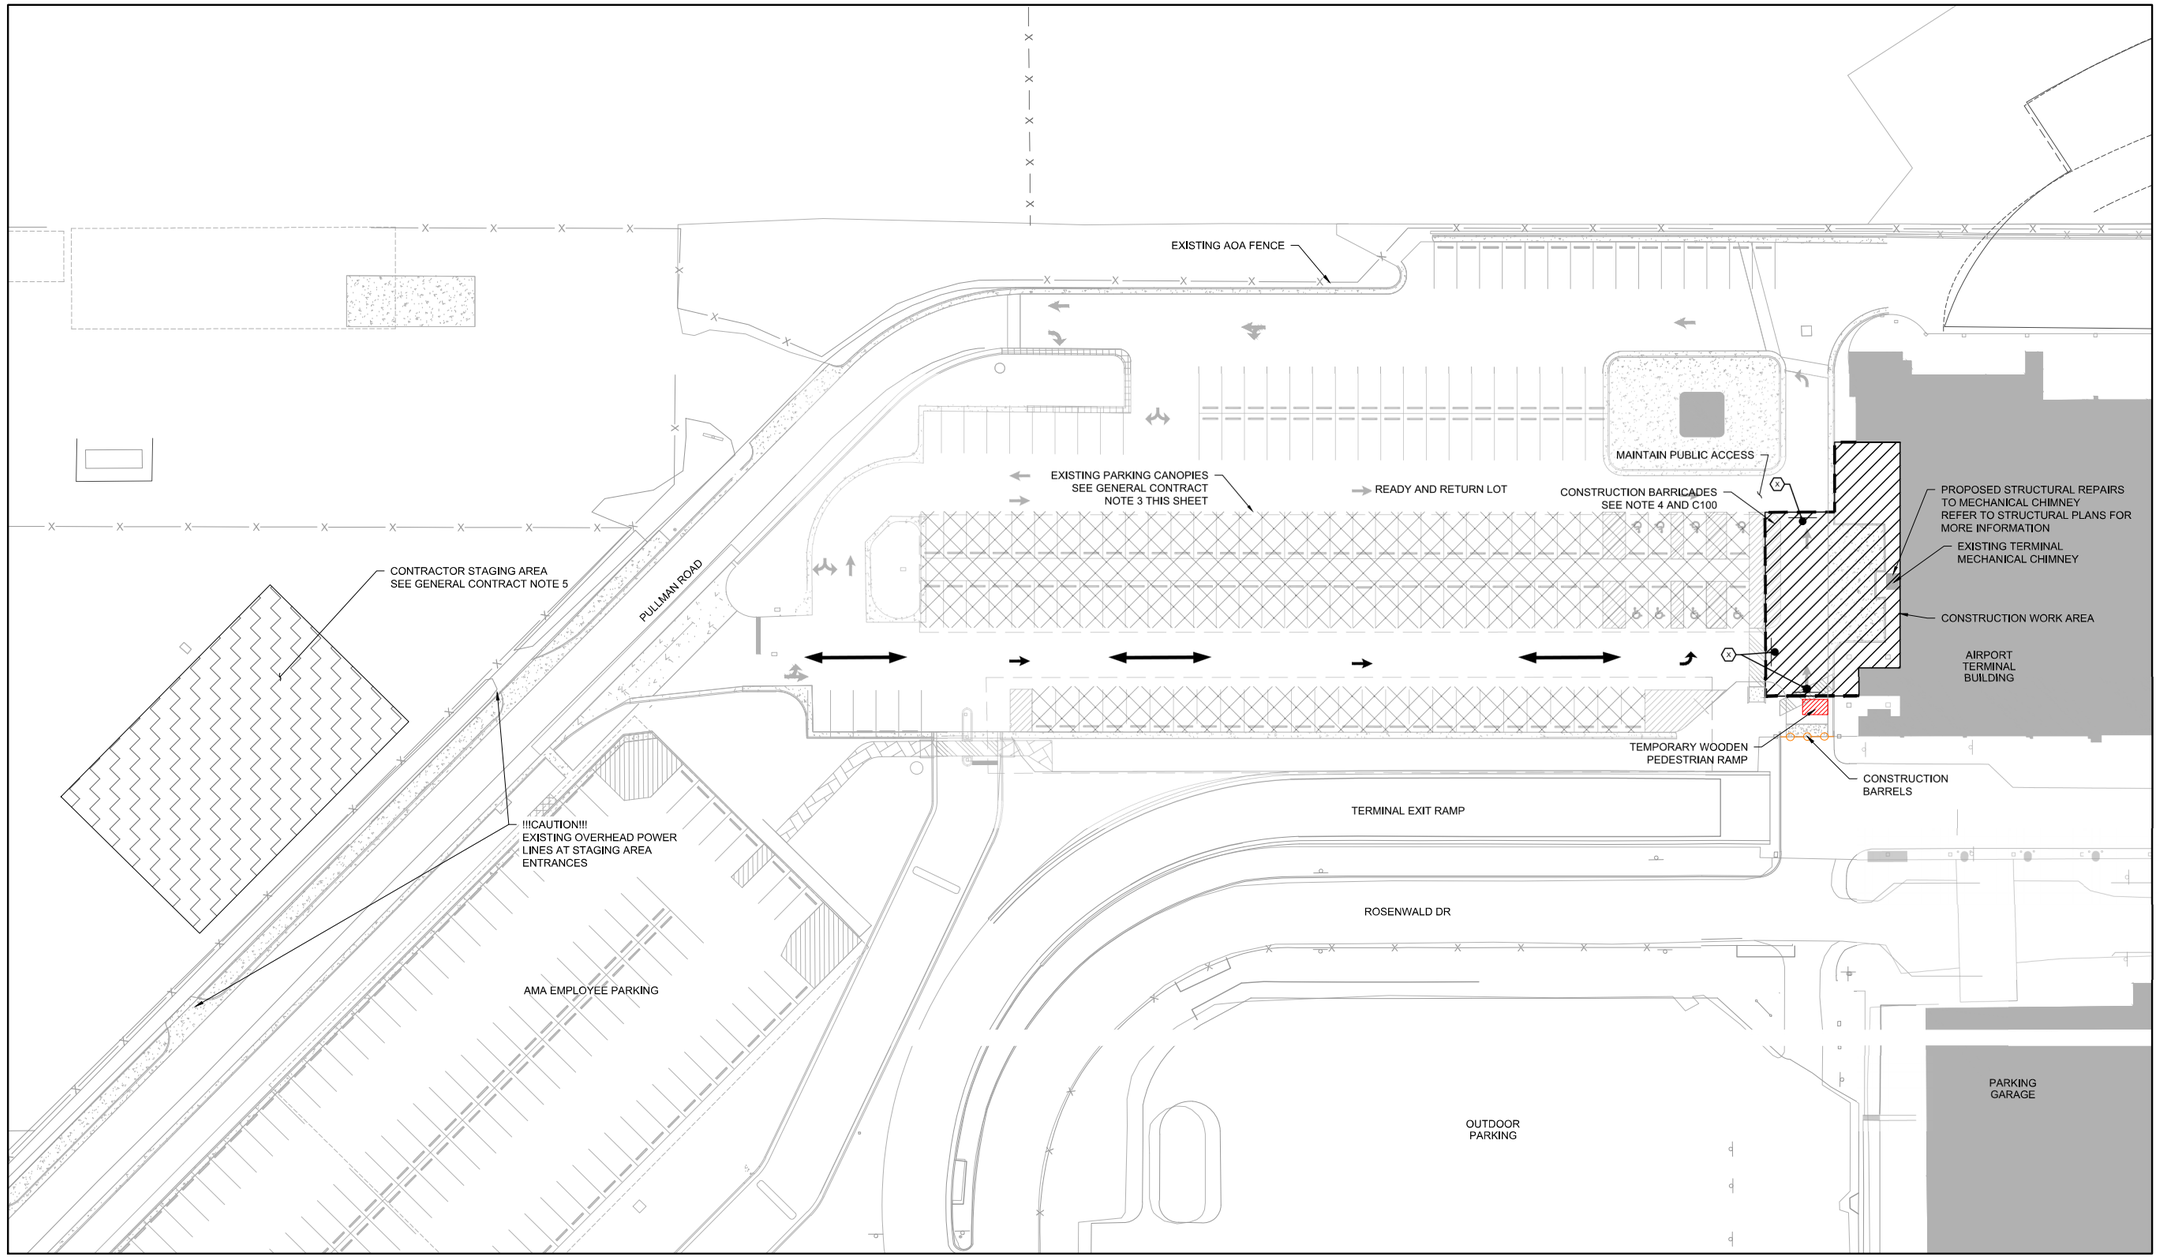

LEGEND

- CONTRACTOR STAGING AREA
- EXISTING PARKING CANOPIES
- WORK LIMITS
- CONSTRUCTION BARRELS
- HAUL ROUTE
- (X) WORK ZONE — G20-5P 24X18

PROJECT OVERVIEW

1. THIS PROJECT CONSISTS OF THE FOLLOWING:
   A. PARTIAL STRUCTURAL DEMOLITION FOR THE MECHANICAL CHIMNEY
2. OTHER IMPROVEMENTS AS DESCRIBED AND DETAILED IN THESE PLANS AND RELATED PROJECT MANUAL.

GENERAL CONTRACT NOTES

1. LIMITS OF WORK SHALL BE VERIFIED IN THE FIELD BY THE CONTRACTOR AND ENGINEER PRIOR TO BEGINNING WORK.
2. ALL MATERIALS TO BE INSTALLED SHALL BE SUBMITTED TO THE ENGINEER FOR APPROVAL PRIOR TO ANY INSTALLATION.
3. PROTECT EXISTING PARKING CANOPIES IN PLACE. ANY DAMAGE BY THE CONTRACTOR DURING CONSTRUCTION MUST BE REPAIRED AT NO ADDITIONAL EXPENSE TO THE OWNER.
4. BARRICADES UTILIZED TO BLOCK TRAFFIC FROM THE CONSTRUCTION WORK ZONE MUST BE THE DRUM AS SHOWN ON THE BARRICADE AND CONSTRUCTION CHANNELIZING DEVICES STANDARDS ON PLAN SHEET C100. LONGITUDINAL CHANNELIZING DEVICES AS SHOWN ON SHEET C100 MAY BE USED IN LIEU OF DRUMS. DETECTACLE PEDESTRIAN BARRICADES MUST BE UTILIZED TO BLOCK PEDESTRIAN TRAFFIC ENTERING THE WORK AREA VIA THE SIDEWALK.
5. MAXIMUM ALLOWABLE EQUIPMENT HEIGHT WITHIN THE STAGING AREA IS 30 FEET.

RS&H

RS&H, INC.
8240 NORTH MOPAC
EXPRESSWAY SUITE 300
AUSTIN, TEXAS 78759
512-279-5427 FAX 512-459-2233
REGISTERED FIRM NO.: F-3401
WWW.RSANDH.COM

AMARILLO INTERNATIONAL AIRPORT

RICK HUSBAND AMARILLO INTERNATIONAL AIRPORT

MECHANICAL CHIMNEY STRUCTURAL REPAIRS

STATE OF TEXAS
CLINT J. THOMAS
135971
LICENSED PROFESSIONAL ENGINEER
4/28/2026

NORTH

100' 50' 0' 100'
SCALE IN FEET

REVISIONS

NO.	DESCRIPTION	DATE

DATE ISSUED: MARCH 10, 2023
REVIEWED BY: SAB
DRAWN BY: DRJ
DESIGNED BY: PAJ

RS&H PROJECT NUMBER
1027-0347-026

© 2022 RS&H INC.

SHEET TITLE

DEMOLITION CONTRACT LAYOUT PLAN

SHEET NUMBER

G003A

ISSUED FOR BID