DEVELOPMENT SERVICES
808 S BUCHANAN ST
AMARILLO TX 79101
(806) 378-5263

3/1/2017

J.D. Davis
616 N. Polk
Amarillo, Texas 79107

RE: Letter of Action: Approval - South Park Unit No. 49 – ZB1603983 Final Plat

Mr. Davis,

The City of Amarillo has approved the above Final Plat on 2/14/2017. The Plat was filed of record in the Official Public Records of Randall County, File Clerk's No. 2017002807 on 2/16/2017. Enclosed you will find a copy of your approved and recorded Final Plat.

Approval of a Final Plat shall not constitute acceptance of any of the public improvements required to serve the subdivision or development.

As the Project Manager, please direct all questions to me, to avoid confusion or receipt of erroneous information. My contact information is David.Soto@amarillo.gov or 806.378.6289.

Sincerely,

David Soto

David Soto
Planner I

CENSUS TRACT: 216.06
A.P.: J-16

South Park Addition Unit 49

AN ADDITION TO THE CITY OF AMARILLO BEING A REPLAT OF LOT 2A,
BLOCK 1, SOUTH PARK UNIT NO. 45 AND
A PORTION OF LOT 1A, BLOCK 1, SOUTH PARK UNIT NO. 43,
SECTION 30, BLOCK 9, B.S. & F. SURVEY, RANDALL COUNTY, TEXAS

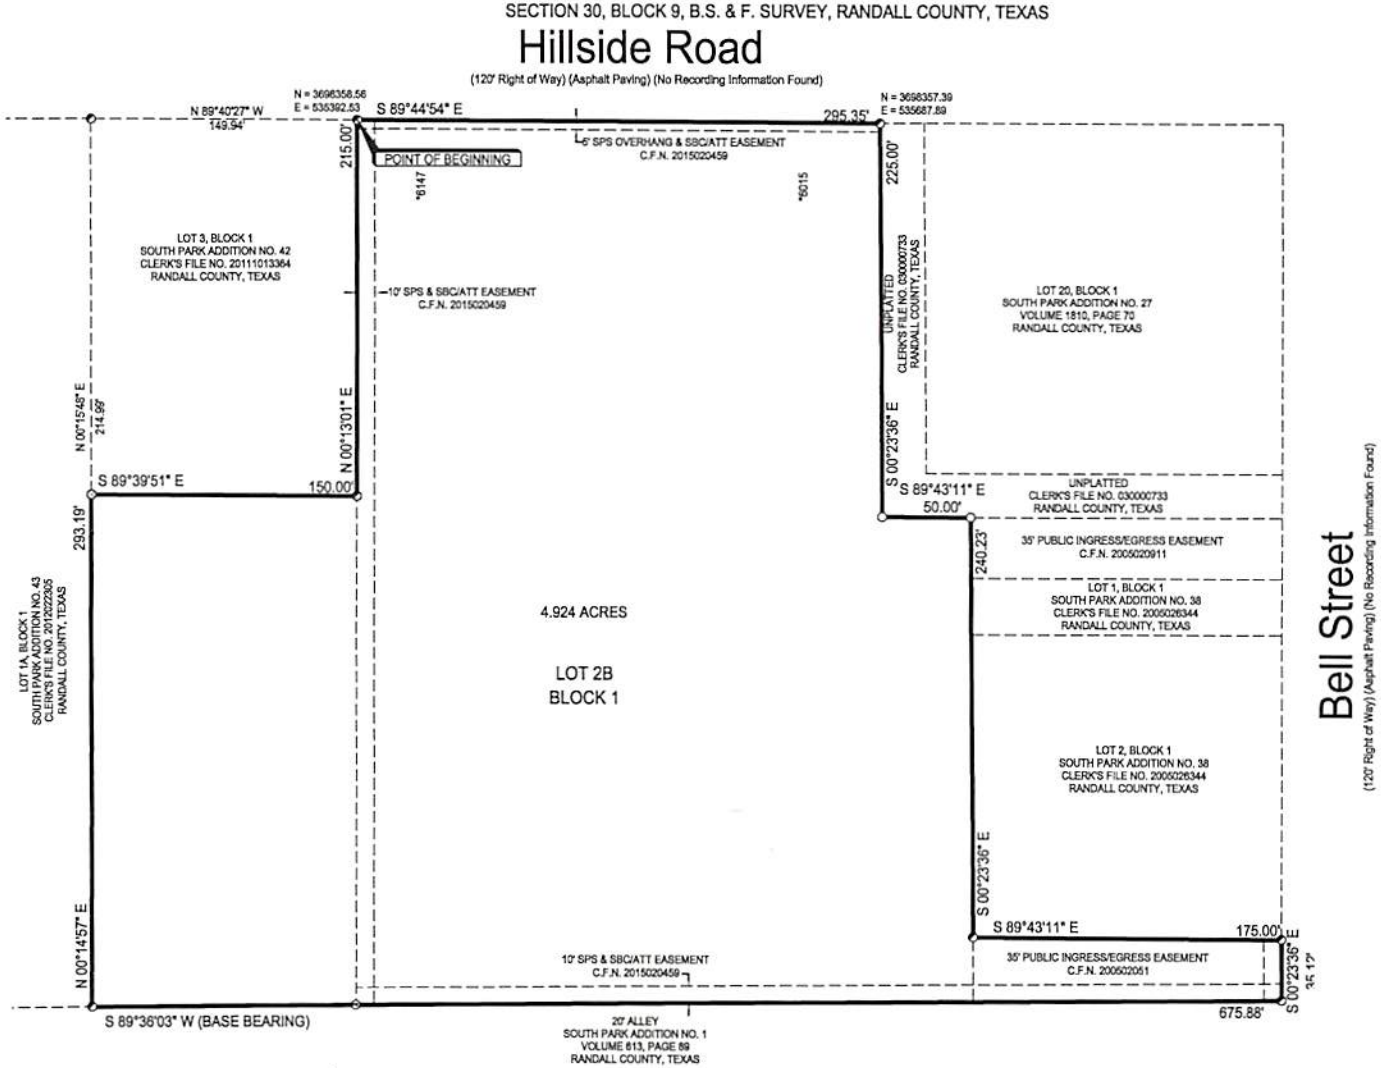

SCALE : 1" = 50'

50 25 10 0 50

LEGEND

- 1/2" REBAR WITH PLASTIC CAP FOUND
- "X" SET IN CONCRETE
- "X" FOUND IN CONCRETE
- PK NAIL FOUND IN CONCRETE
- (100.00') PLATTED DIMENSION
- C.F.N. CLERK'S FILE NUMBER
- * #### ADDRESS (SUBJECT TO CHANGE WITHOUT NOTICE)

FILE OF RECORD
2-16-17 Randall
(DATE) (COUNTY)
2017002807
CLERK'S DOCUMENT NO.

DAVIS GEOMATICS, LLC
PROFESSIONAL GEOMATIC CONSULTANTS
LICENSED STATE LAND SURVEYORS • PROFESSIONAL LAND SURVEYORS • CERTIFIED FEDERAL SURVEYORS
COLORADO • KANSAS • OKLAHOMA • TEXAS
P.O. BOX 4061, AMARILLO, TEXAS 79116 • 616 N. POLK STREET, AMARILLO, TEXAS 79107
806.374.4334 • FAX 806.359.0686
www.geopro.us • email: info@geopro.us
Texas Professional Surveying Firm Number 100828-00

DRAWN BY: C.Tyson	DATE: 11-17-16	FILE NO.: 16-11-129P
SCALE: 1" = 50'	REVISED: N/A	DIGITESS NO.: N/A

J-16
SEC 30
BLK 9 B&F
P-17-10
APP

South Park Addition Unit 49

AN ADDITION TO THE CITY OF AMARILLO BEING A REPLAT OF LOT 2A,
BLOCK 1, SOUTH PARK UNIT NO. 45 AND
A PORTION OF LOT 1A, BLOCK 1, SOUTH PARK UNIT NO. 43,
SECTION 30, BLOCK 9, B.S. & F. SURVEY, RANDALL COUNTY, TEXAS

LEGAL DESCRIPTION

A 4.924 acre tract of land out of Lot 2A, Block 1, South Park Addition Unit No. 45, an addition to the City of Amarillo being a replat of Lot 1A, Block 1, South Park Addition Unit No. 34 and a portion of an unplatted tract of land in Section 30, Block 9, B. S. & F. Survey, Randall County, Texas, according to the map or plat thereof, of record under Clerk's File Number 2012022305 of the Official Public Records of Randall County, Texas, said 4.921 acre tract being described by metes and bounds as follows:

BEGINNING At a 1/2" rebar with cap found at the Northwest corner of this tract whence a 1/2" rebar with cap found bears N 89°40'27" W, 149.94 feet;

THENCE S 89°44'54" E, 295.35 feet to a 1/2" rebar with plastic cap found;

THENCE S 00°23'36" E, 225.00 feet to an "X" set in concrete;

THENCE S 89°43'11" E, 50.00 feet to an "X" set in concrete;

THENCE S 00°23'36" E, 240.23 feet to 1/2" rebar with plastic cap found;

THENCE S 89°43'11" E, 175.00 feet to a 1/2" rebar with plastic cap found;

THENCE S 00°23'36" E, 35.12 feet to a 1/2" rebar with plastic cap found;

THENCE S 89°36'03" W - base bearing - bearings contained herein are relative to true North as determined from G.P.S. observations - 675.88 feet to a 1/2" rebar with plastic cap found;

THENCE N 00°14'57" E, 293.19 feet to an "X" found in concrete whence a 1/2" rebar with plastic cap found bears N 00°15'48" E, 214.99 feet;

THENCE S 89°39'51" E, 150.00 feet to a 1/2' rebar with plastic cap found;

THENCE N 00°13'01" E, 215.00 feet to the **POINT OF BEGINNING** of this tract of land;

Said tract contains a computed area of 4.924 acres of land as described.

VICINITY MAP (NOT TO SCALE)

NOTES

1) This plat was prepared for the specific purpose indicated hereon. Reliance upon or use of this plat for other purposes is strictly prohibited.

2) The arrangements depicted hereon are the sole property of Davis Geomatics, LLC and may not be reproduced in any form without written permission. Copyright © 2016 by Davis Geomatics, LLC All rights reserved.

3) Bearings and distance along property lines are shown as measured. Bearings are relative to true North as determined from G. P. S. observations.

4) No abstracting of easements that may affect the subject property was performed by this surveyor. This survey was performed without the benefit of a current title commitment.

5) This plat does not lie within flood hazard area zone according to the FEMA Map Panel No. 48381C0070E, dated June 4, 2010. Flood hazard information is indicated for the sole purpose of the lender to determine if flood insurance is required for the subject property.

6) This plat does not lie within the E.T.J. of the City of Amarillo.

7) Coordinates shown hereon are Texas State Plane, North Zone, NAD 83 as shown on the original plat of South Park Unit No. 45.

DEDICATION

STATE OF TEXAS §
COUNTY OF RANDALL §

THAT WINPARK PLACE, LLC, BEING THE OWNER OF THE LAND SHOWN AND DESCRIBED ON THIS PLAT, HAVE CAUSED ALL OF SAID LAND TO BE SURVEYED, SUBDIVIDED AND DESIGNATED AS **SOUTH PARK UNIT NO. 49**, AN ADDITION TO THE CITY OF AMARILLO, IN SECTION 30, BLOCK 9, B. S. & F. SURVEY, RANDALL COUNTY, TEXAS, AND DO DECLARE THAT ALL STREETS AND EASEMENTS SHOWN UPON SAID PLAT AND MAP ARE DEDICATED AND SAME ARE HEREBY DEDICATED TO THE PUBLIC FOREVER TO BE USED AS STREETS AND EASEMENTS.

EXECUTED THIS 30th DAY OF January
~~2016~~ 2017

Owner - Winpark Place, LLC
Brian Shinall, Manager
600 S. Tyler St., STE 1908
Amarillo, TX 79101
(806)803-9050

ATTEST

STATE OF TEXAS §

COUNTY OF RANDALL §

BEFORE ME THE UNDERSIGNED AUTHORITY ON THIS DAY PERSONALLY APPEARED BRIAN SHINALL, KNOWN TO ME TO BE THE PERSON WHOSE NAME IS SUBSCRIBED TO THE FOREGOING INSTRUMENT, AND ACKNOWLEDGED TO ME THAT HE EXECUTED THE SAME FOR THE PURPOSES AND CONSIDERATION THEREIN EXPRESSED.

EXECUTED THIS 30th DAY OF January.
~~2016~~ 2017

Kathleen Collins
NOTARY PUBLIC IN THE STATE OF TEXAS

KATHLEEN COLLINS
Notary Public, State of Texas
My Commission Expires
June 17, 2019

STATE OF TEXAS §
COUNTY OF POTTER §

KNOW ALL MEN BY THESE PRESENTS, that I J. D. Davis, Registered Professional Land Surveyor,

do hereby certify that I did cause to be surveyed on the ground the tract of land shown on this plat, and to the best of my knowledge and belief, the said description is true and correct.

IN WITNESS THEREOF, my hand and seal.

J.D. Davis
Registered Professional Land Surveyor
Texas Registration Number 5628
Amarillo, Texas

STATE OF TEXAS REGISTERED DAVIS 5628 PROFESSIONAL SURVEYOR

APPROVAL

APPROVED BY THE DESIGNATED OFFICIAL FOR THE CITY OF AMARILLO, TEXAS , ON THIS 4 DAY OF FEB, 2016.

CITY MANAGER, DEVELOPMENT SERVICES

GRANTEE'S ADDRESS
CITY OF AMARILLO
P.O. BOX 1971
AMARILLO, TEXAS 79105-1971

FILE OF RECORD
2-16-17 (DATE) RANDALL (COUNTY)
2017002807
CLERK'S DOCUMENT NO.

DAVIS GEOMATICS, LLC
PROFESSIONAL GEOMATIC CONSULTANTS
LICENSED STATE LAND SURVEYORS • PROFESSIONAL LAND SURVEYORS • CERTIFIED FEDERAL SURVEYORS
COLORADO • KANSAS • OKLAHOMA • TEXAS
P.O. BOX 4061, AMARILLO, TEXAS 79116 • 616 N. POLK STREET, AMARILLO, TEXAS 79107
806.374.4334 • FAX 806.359.0686
www.geopro.us • email: info@geopro.us
Texas Professional Surveying Firm Number 100828-00

DRAWN BY: C.Tyson	DATE: 11-17-16	FILE NO.: 16-11-129P
SCALE: 1" = 50'	REVISED: N/A	DIGITESS NO.: N/A

J-16 JS SEC 30 P-17-10 BK 9 BS+F APP

Christina McMurray
Tax Assessor/Collector
PO Box 997
Canyon, TX 79015-0997

Tax Certificate

Property Account Number:
R073179059000

Statement Date: 02/13/2017
Owner: WINPARK PLACE LLC
Mailing Address: 600 S TYLER ST STE 1908
AMARILLO, TX 791012353

Property Location: 0000000 HILLSIDE
Legal: SOUTH PARK # 45|LOT 02A BLOCK 0001

2017002807 PLAT Total Pages: 5

TAX CERTIFICATE FOR ACCOUNT : R073179059000
AD NUMBER: R073179059000
GF NUMBER: SHINALL GROUP
CERTIFICATE NO : 1104196

DATE : 2/13/2017
FEE : $10.00

PROPERTY DESCRIPTION
SOUTH PARK # 45|LOT 02A BLOCK 0001
0000000 HILLSIDE
3.88 ACRES

COLLECTING AGENCY
Randall County
PO Box 997
Canyon TX 79015-0997

REQUESTED BY
ANNEX TAX OFFICE - AMARILLO
4111 S GEORGIA STE 300
AMARILLO TX 79110

PROPERTY OWNER
WINPARK PLACE LLC
600 S TYLER ST STE 1908
AMARILLO TX 791012353

UDI: 0.0000%

THIS IS TO CERTIFY THAT AFTER A CAREFUL CHECK OF THE TAX RECORDS, ALL TAXES DUE THE TAX ASSESSOR COLLECTOR OF RANDALL COUNTY ON THE ABOVE DESCRIBED PROPERTY HAVE BEEN PAID UP TO AND INLCUDING THE CURRENT YEAR TAXES WITH ANY LISTED EXCEPTIONS.

ADDITIONAL ROLLBACK TAXES MAY BECOME DUE BASED ON THE PROVISIONS OF THE SPECIAL VALUATION.SPTB RULE 155.40 (B) PARAGRAPH 6.

THE TAXES TO BE IMPOSED BY THE LISTED TAXING UNITS FOR THE 2017 TAXES HAVE NOT BEEN CALCULATED.

TAXES FOR 2016 ARE $14,939.61

CURRENT VALUES

LAND MKT VALUE:	$681,712	IMPROVEMENT :	$6,924
AG LAND VALUE:	$0	DEF HOMESTEAD:	$0
APPRAISED VALUE:	$688,636	LIMITED VALUE:	$0

EXEMPTIONS:
LAWSUITS:

YEAR	TAX UNIT	LEVY	PEN	INT	DEF INT	ATTY	AMOUNT DUE
2016	Amarillo ISD	$0.00	$0.00	$0.00	$0.00	$0.00	$0.00
2016	Amarillo Junior College	$0.00	$0.00	$0.00	$0.00	$0.00	$0.00
2016	City of Amarillo	$0.00	$0.00	$0.00	$0.00	$0.00	$0.00
2016	High Plains Water Conservation	$0.00	$0.00	$0.00	$0.00	$0.00	$0.00
2016	Randall County	$0.00	$0.00	$0.00	$0.00	$0.00	$0.00
						2016 SUB TOTAL	$0.00

TOTAL CERTIFIED TAX DUE 2/2017 : **$ 0.00**

ISSUED TO : ANNEX TAX OFFICE - AMARILLO
ACCOUNT NUMBER: R073179059000

CERTIFIED BY: Paula Madrid
Authorized agent of Randall County

Christina McMurray
Tax Assessor/Collector
PO Box 997
Canyon, TX 79015-0997

Tax Certificate

Property Account Number:
R073179057000

Statement Date: 02/13/2017
Owner: EDUCATION CREDIT UNION
Mailing Address: 6203 HILLSIDE RD
AMARILLO, TX 791097193

Property Location: 0006201 HILLSIDE
Legal: SOUTH PARK ADDN # 43|LOT 01A BLOCK 0001

TAX CERTIFICATE FOR ACCOUNT : R073179057000
AD NUMBER: R07317905700
GF NUMBER: SHINALL GROUP
CERTIFICATE NO : 1104195

DATE : 2/13/2017
FEE : $10.00

PROPERTY DESCRIPTION
SOUTH PARK ADDN # 43|LOT 01A BLOCK 0001
0006201 HILLSIDE
3.34 ACRES

COLLECTING AGENCY
Randall County
PO Box 997
Canyon TX 79015-0997

REQUESTED BY
ANNEX TAX OFFICE - AMARILLO
4111 S GEORGIA STE 300
AMARILLO TX 79110

PROPERTY OWNER
EDUCATION CREDIT UNION
6203 HILLSIDE RD
AMARILLO TX 791097193

UDI: 100.0000%

THIS IS TO CERTIFY THAT AFTER A CAREFUL CHECK OF THE TAX RECORDS, ALL TAXES DUE THE TAX ASSESSOR COLLECTOR OF RANDALL COUNTY ON THE ABOVE DESCRIBED PROPERTY HAVE BEEN PAID UP TO AND INLCUDING THE CURRENT YEAR TAXES WITH ANY LISTED EXCEPTIONS.

ADDITIONAL ROLLBACK TAXES MAY BECOME DUE BASED ON THE PROVISIONS OF THE SPECIAL VALUATION.SPTB RULE 155.40 (B) PARAGRAPH 6.

THE TAXES TO BE IMPOSED BY THE LISTED TAXING UNITS FOR THE 2017 TAXES HAVE NOT BEEN CALCULATED.

TAXES FOR 2016 ARE $52,523.73

CURRENT VALUES

LAND MKT VALUE:	$608,122	IMPROVEMENT :	$1,812,940
AG LAND VALUE:	$0	DEF HOMESTEAD:	$0
APPRAISED VALUE:	$2,421,062	LIMITED VALUE:	$0
EXEMPTIONS:			
LAWSUITS:			

YEAR	TAX UNIT	LEVY	PEN	INT	DEF INT	ATTY	AMOUNT DUE
2016	Amarillo ISD	$0.00	$0.00	$0.00	$0.00	$0.00	$0.00
2016	Amarillo Junior College	$0.00	$0.00	$0.00	$0.00	$0.00	$0.00
2016	City of Amarillo	$0.00	$0.00	$0.00	$0.00	$0.00	$0.00
2016	High Plains Water Conservation	$0.00	$0.00	$0.00	$0.00	$0.00	$0.00
2016	Randall County	$0.00	$0.00	$0.00	$0.00	$0.00	$0.00
						2016 SUB TOTAL	$0.00

TOTAL CERTIFIED TAX DUE 2/2017 : **$ 0.00**

ISSUED TO : ANNEX TAX OFFICE - AMARILLO
ACCOUNT NUMBER: R073179057000

CERTIFIED BY: Paula Madrid
Authorized agent of Randall County

FILED AND RECORDED

OFFICIAL PUBLIC RECORDS

Renee Calhoun

2017002807
02/16/2017 11:23 AM
Fee: 85.00
Renee Calhoun, County Clerk
Randall County, Texas
PLAT

CENSUS TRACT: 216.06
A.P.: J-16

South Park Addition Unit 49

AN ADDITION TO THE CITY OF AMARILLO BEING A REPLAT OF LOT 2A,
BLOCK 1, SOUTH PARK UNIT NO. 45 AND
A PORTION OF LOT 1A, BLOCK 1, SOUTH PARK UNIT NO. 43,
SECTION 30, BLOCK 9, B.S. & F. SURVEY, RANDALL COUNTY, TEXAS

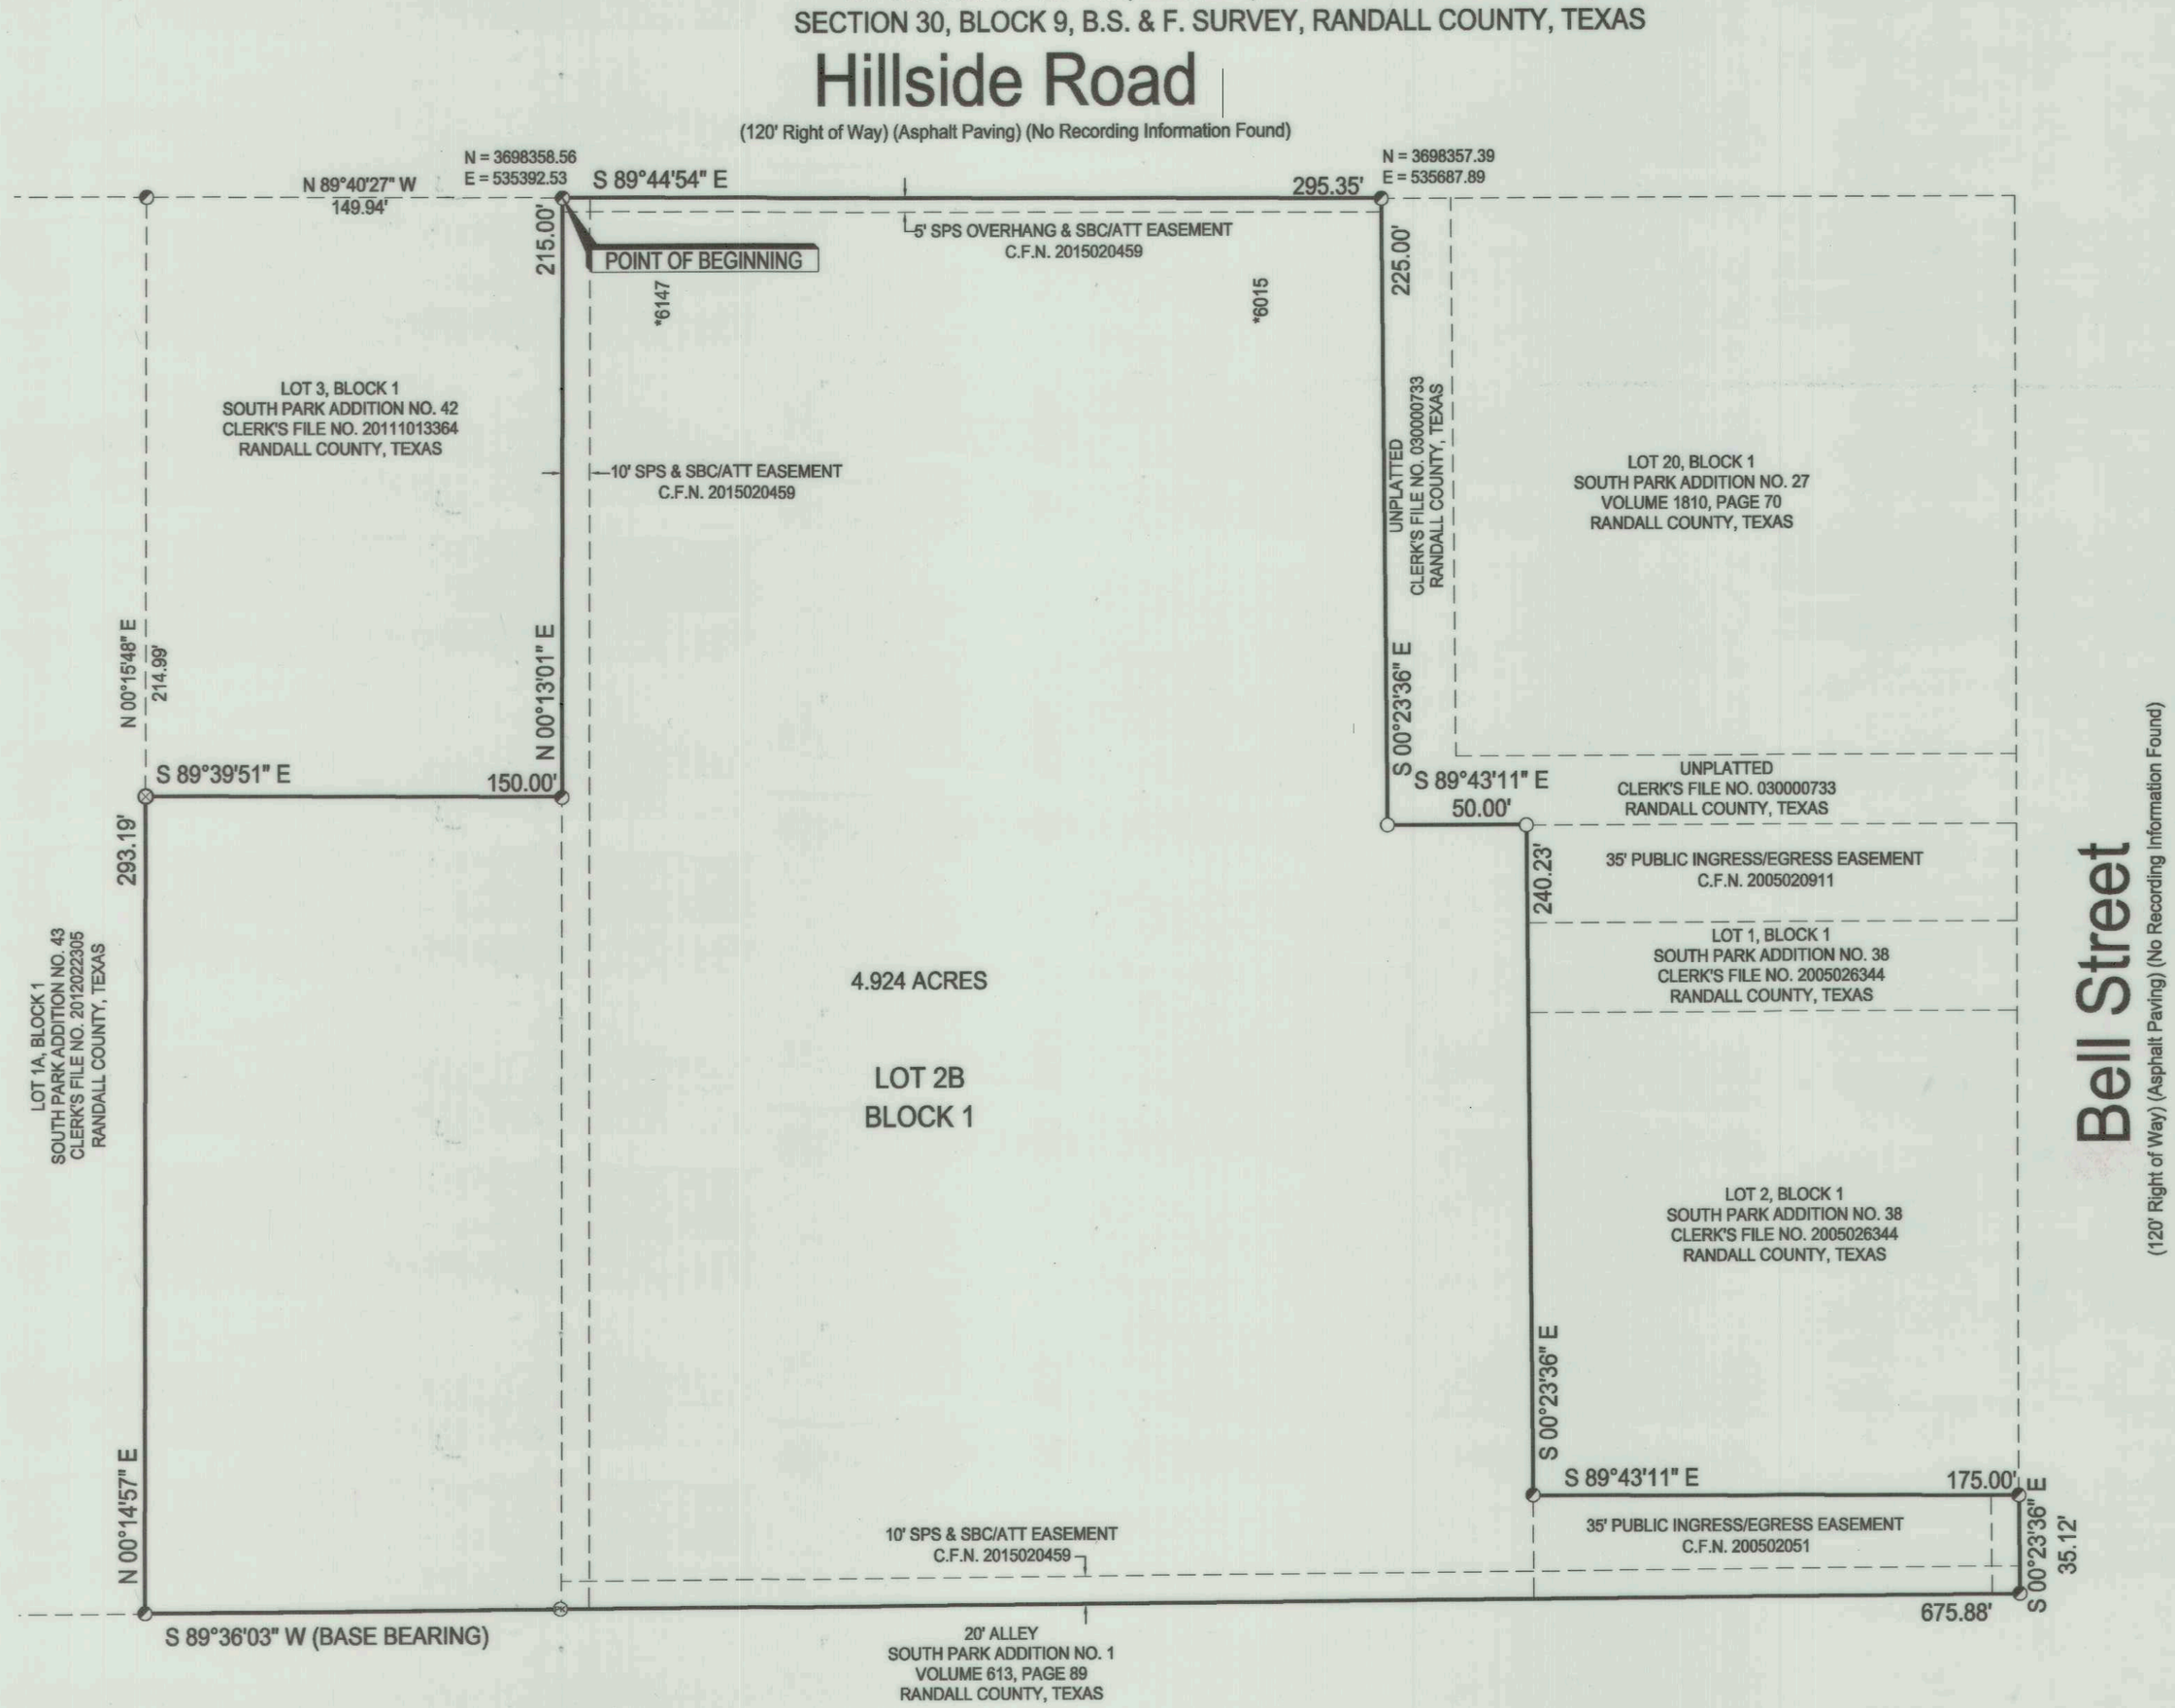

LEGEND

- 1/2" REBAR WITH PLASTIC CAP FOUND
- "X" SET IN CONCRETE
- "X" FOUND IN CONCRETE
- PK NAIL FOUND IN CONCRETE
- (100.00') PLATTED DIMENSION
- C.F.N. CLERK'S FILE NUMBER
- * #### ADDRESS (SUBJECT TO CHANGE WITHOUT NOTICE)

SCALE : 1" = 50'

50 25 10 0 50

FILE OF RECORD

2-16-17 (DATE) Randall (COUNTY)

2017002807
CLERK'S DOCUMENT NO.

DAVIS GEOMATICS, LLC
PROFESSIONAL GEOMATIC CONSULTANTS
LICENSED STATE LAND SURVEYORS • PROFESSIONAL LAND SURVEYORS • CERTIFIED FEDERAL SURVEYORS
COLORADO • KANSAS • OKLAHOMA • TEXAS
P.O. BOX 4061, AMARILLO, TEXAS 79116 • 616 N. POLK STREET, AMARILLO, TEXAS 79107
806.374.4334 • FAX 806.359.0686
www.geopro.us • email: info@geopro.us
Texas Professional Surveying Firm Number 100828-00

DRAWN BY: C.Tyson	DATE: 11-17-16	FILE NO.: 16-11-129P
SCALE: 1" = 50'	REVISED: N/A	DIGTESS NO.: N/A

South Park Addition Unit 49

AN ADDITION TO THE CITY OF AMARILLO BEING A REPLAT OF LOT 2A,
BLOCK 1, SOUTH PARK UNIT NO. 45 AND
A PORTION OF LOT 1A, BLOCK 1, SOUTH PARK UNIT NO. 43,
SECTION 30, BLOCK 9, B.S. & F. SURVEY, RANDALL COUNTY, TEXAS

LEGAL DESCRIPTION

A 4.924 acre tract of land out of Lot 2A, Block 1, South Park Addition Unit No. 45, an addition to the City of Amarillo being a replat of Lot 1A, Block 1, South Park Addition Unit No. 34 and a portion of an unplatted tract of land in Section 30, Block 9, B. S. & F. Survey, Randall County, Texas, according to the map or plat thereof, of record under Clerk's File Number 2012022305 of the Official Public Records of Randall County, Texas, said 4.921 acre tract being described by metes and bounds as follows:

BEGINNING At a 1/2" rebar with cap found at the Northwest corner of this tract whence a 1/2" rebar with cap found bears N 89°40'27" W, 149.94 feet;

THENCE S 89°44'54" E, 295.35 feet to a 1/2" rebar with plastic cap found;

THENCE S 00°23'36" E, 225.00 feet to an "X" set in concrete;

THENCE S 89°43'11" E, 50.00 feet to an "X" set in concrete;

THENCE S 00°23'36" E, 240.23 feet to 1/2" rebar with plastic cap found;

THENCE S 89°43'11" E, 175.00 feet to a 1/2" rebar with plastic cap found;

THENCE S 00°23'36" E, 35.12 feet to a 1/2" rebar with plastic cap found;

THENCE S 89°36'03" W - base bearing - bearings contained herein are relative to true North as determined from G.P.S. observations - 675.88 feet to a 1/2" rebar with plastic cap found;

THENCE N 00°14'57" E, 293.19 feet to an "X" found in concrete whence a 1/2" rebar with plastic cap found bears N 00°15'48" E, 214.99 feet;

THENCE S 89°39'51" E, 150.00 feet to a 1/2' rebar with plastic cap found;

THENCE N 00°13'01" E, 215.00 feet to the **POINT OF BEGINNING** of this tract of land;

Said tract contains a computed area of 4.924 acres of land as described.

DEDICATION

STATE OF TEXAS §
COUNTY OF RANDALL §

THAT WINPARK PLACE, LLC, BEING THE OWNER OF THE LAND SHOWN AND DESCRIBED ON THIS PLAT, HAVE CAUSED ALL OF SAID LAND TO BE SURVEYED, SUBDIVIDED AND DESIGNATED AS **SOUTH PARK UNIT NO. 49**, AN ADDITION TO THE CITY OF AMARILLO, IN SECTION 30, BLOCK 9, B. S. & F. SURVEY, RANDALL COUNTY, TEXAS, AND DO DECLARE THAT ALL STREETS AND EASEMENTS SHOWN UPON SAID PLAT AND MAP ARE DEDICATED AND SAME ARE HEREBY DEDICATED TO THE PUBLIC FOREVER TO BE USED AS STREETS AND EASEMENTS.

EXECUTED THIS 30th DAY OF January, 2017

Owner - Winpark Place, LLC
Brian Shinall, Manager
600 S. Tyler St., STE 1908
Amarillo, TX 79101
(806)803-9050

ATTEST

STATE OF TEXAS §

COUNTY OF RANDALL §

BEFORE ME THE UNDERSIGNED AUTHORITY ON THIS DAY PERSONALLY APPEARED BRIAN SHINALL, KNOWN TO ME TO BE THE PERSON WHOSE NAME IS SUBSCRIBED TO THE FOREGOING INSTRUMENT, AND ACKNOWLEDGED TO ME THAT HE EXECUTED THE SAME FOR THE PURPOSES AND CONSIDERATION THEREIN EXPRESSED.

EXECUTED THIS 30th DAY OF January, 2017

Kathleen Collins
NOTARY PUBLIC IN THE STATE OF TEXAS

KATHLEEN COLLINS
Notary Public, State of Texas
My Commission Expires
June 17, 2019

APPROVAL

APPROVED BY THE DESIGNATED OFFICIAL FOR THE CITY OF AMARILLO, TEXAS , ON THIS 14th DAY OF February, 2016

CITY MANAGER, DEVELOPMENT SERVICES

GRANTEE'S ADDRESS
CITY OF AMARILLO
P.O. BOX 1971
AMARILLO, TEXAS 79105-1971

FILE OF RECORD

2-16-17 (DATE) Randall (COUNTY)

201700 2807
CLERK'S DOCUMENT NO.

VICINITY MAP (NOT TO SCALE)

NOTES

1) This plat was prepared for the specific purpose indicated hereon. Reliance upon or use of this plat for other purposes is strictly prohibited.

2) The arrangements depicted hereon are the sole property of Davis Geomatics, LLC and may not be reproduced in any form without written permission. Copyright © 2016 by Davis Geomatics, LLC All rights reserved.

3) Bearings and distance along property lines are shown as measured. Bearings are relative to true North as determined from G. P. S. observations.

4) No abstracting of easements that may affect the subject property was performed by this surveyor. This survey was performed without the benefit of a current title commitment.

5) This plat does not lie within flood hazard area zone according to the FEMA Map Panel No. 48381C0070E, dated June 4, 2010. Flood hazard information is indicated for the sole purpose of the lender to determine if flood insurance is required for the subject property.

6) This plat does not lie within the E.T.J. of the City of Amarillo.

7) Coordinates shown hereon are Texas State Plane, North Zone, NAD 83 as shown on the original plat of South Park Unit No. 45.

STATE OF TEXAS §
COUNTY OF POTTER §

KNOW ALL MEN BY THESE PRESENTS, that I J. D. Davis, Registered Professional Land Surveyor,

do hereby certify that I did cause to be surveyed on the ground the tract of land shown on this plat, and to the best of my knowledge and belief, the said description is true and correct.

IN WITNESS THEREOF, my hand and seal.

J.D. Davis
Registered Professional Land Surveyor
Texas Registration Number 5626
Amarillo, Texas

DAVIS GEOMATICS, LLC
PROFESSIONAL GEOMATIC CONSULTANTS
LICENSED STATE LAND SURVEYORS • PROFESSIONAL LAND SURVEYORS • CERTIFIED FEDERAL SURVEYORS
COLORADO • KANSAS • OKLAHOMA • TEXAS
P.O. BOX 4061, AMARILLO, TEXAS 79116 • 616 N. POLK STREET, AMARILLO, TEXAS 79107
806.374.4334 • FAX 806.359.0686
www.geopro.us • email: info@geopro.us
Texas Professional Surveying Firm Number 100828-00

DRAWN BY: C.Tyson	DATE: 11-17-16	FILE NO.: 16-11-129P
SCALE: 1" = 50'	REVISED: N/A	DIGTESS NO.: N/A